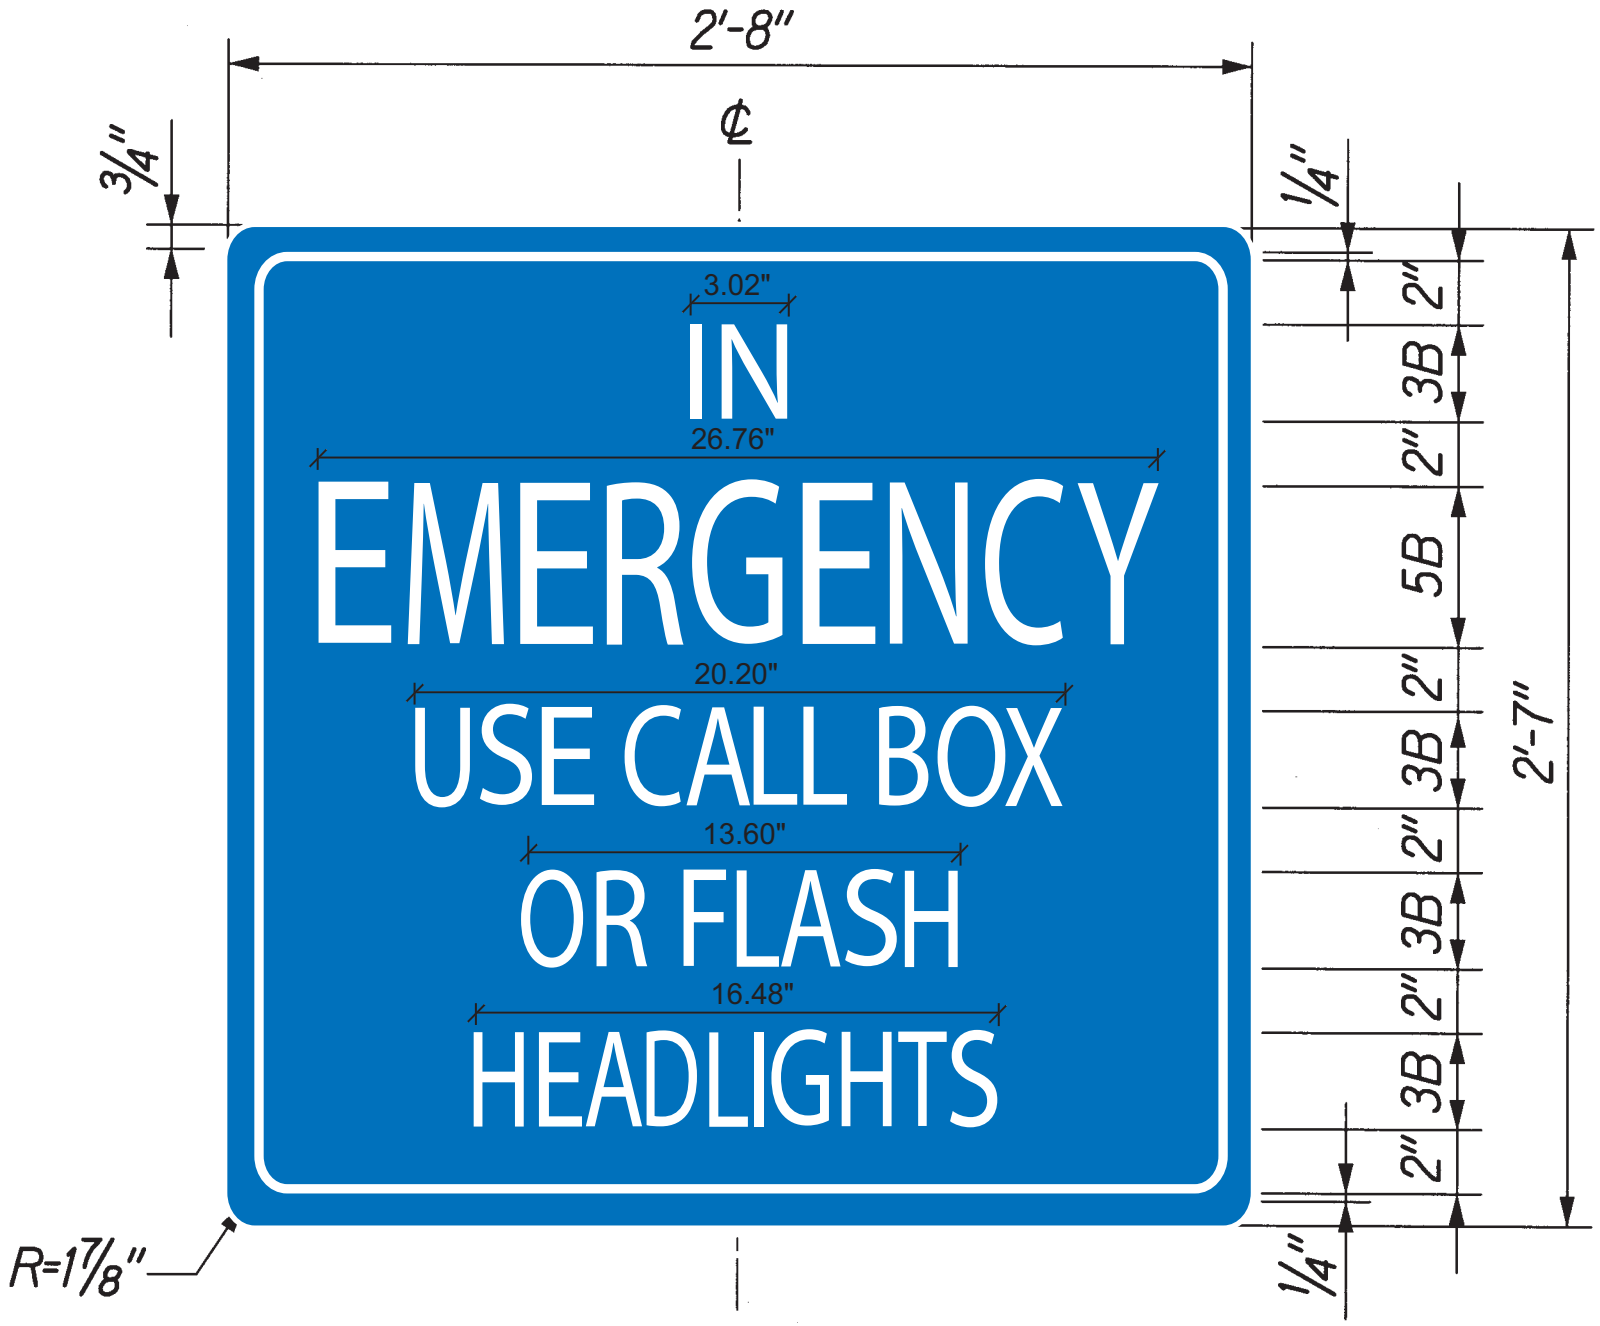

DECAL DOOR SIGN
(TUNNEL CROSS-PASSAGE)