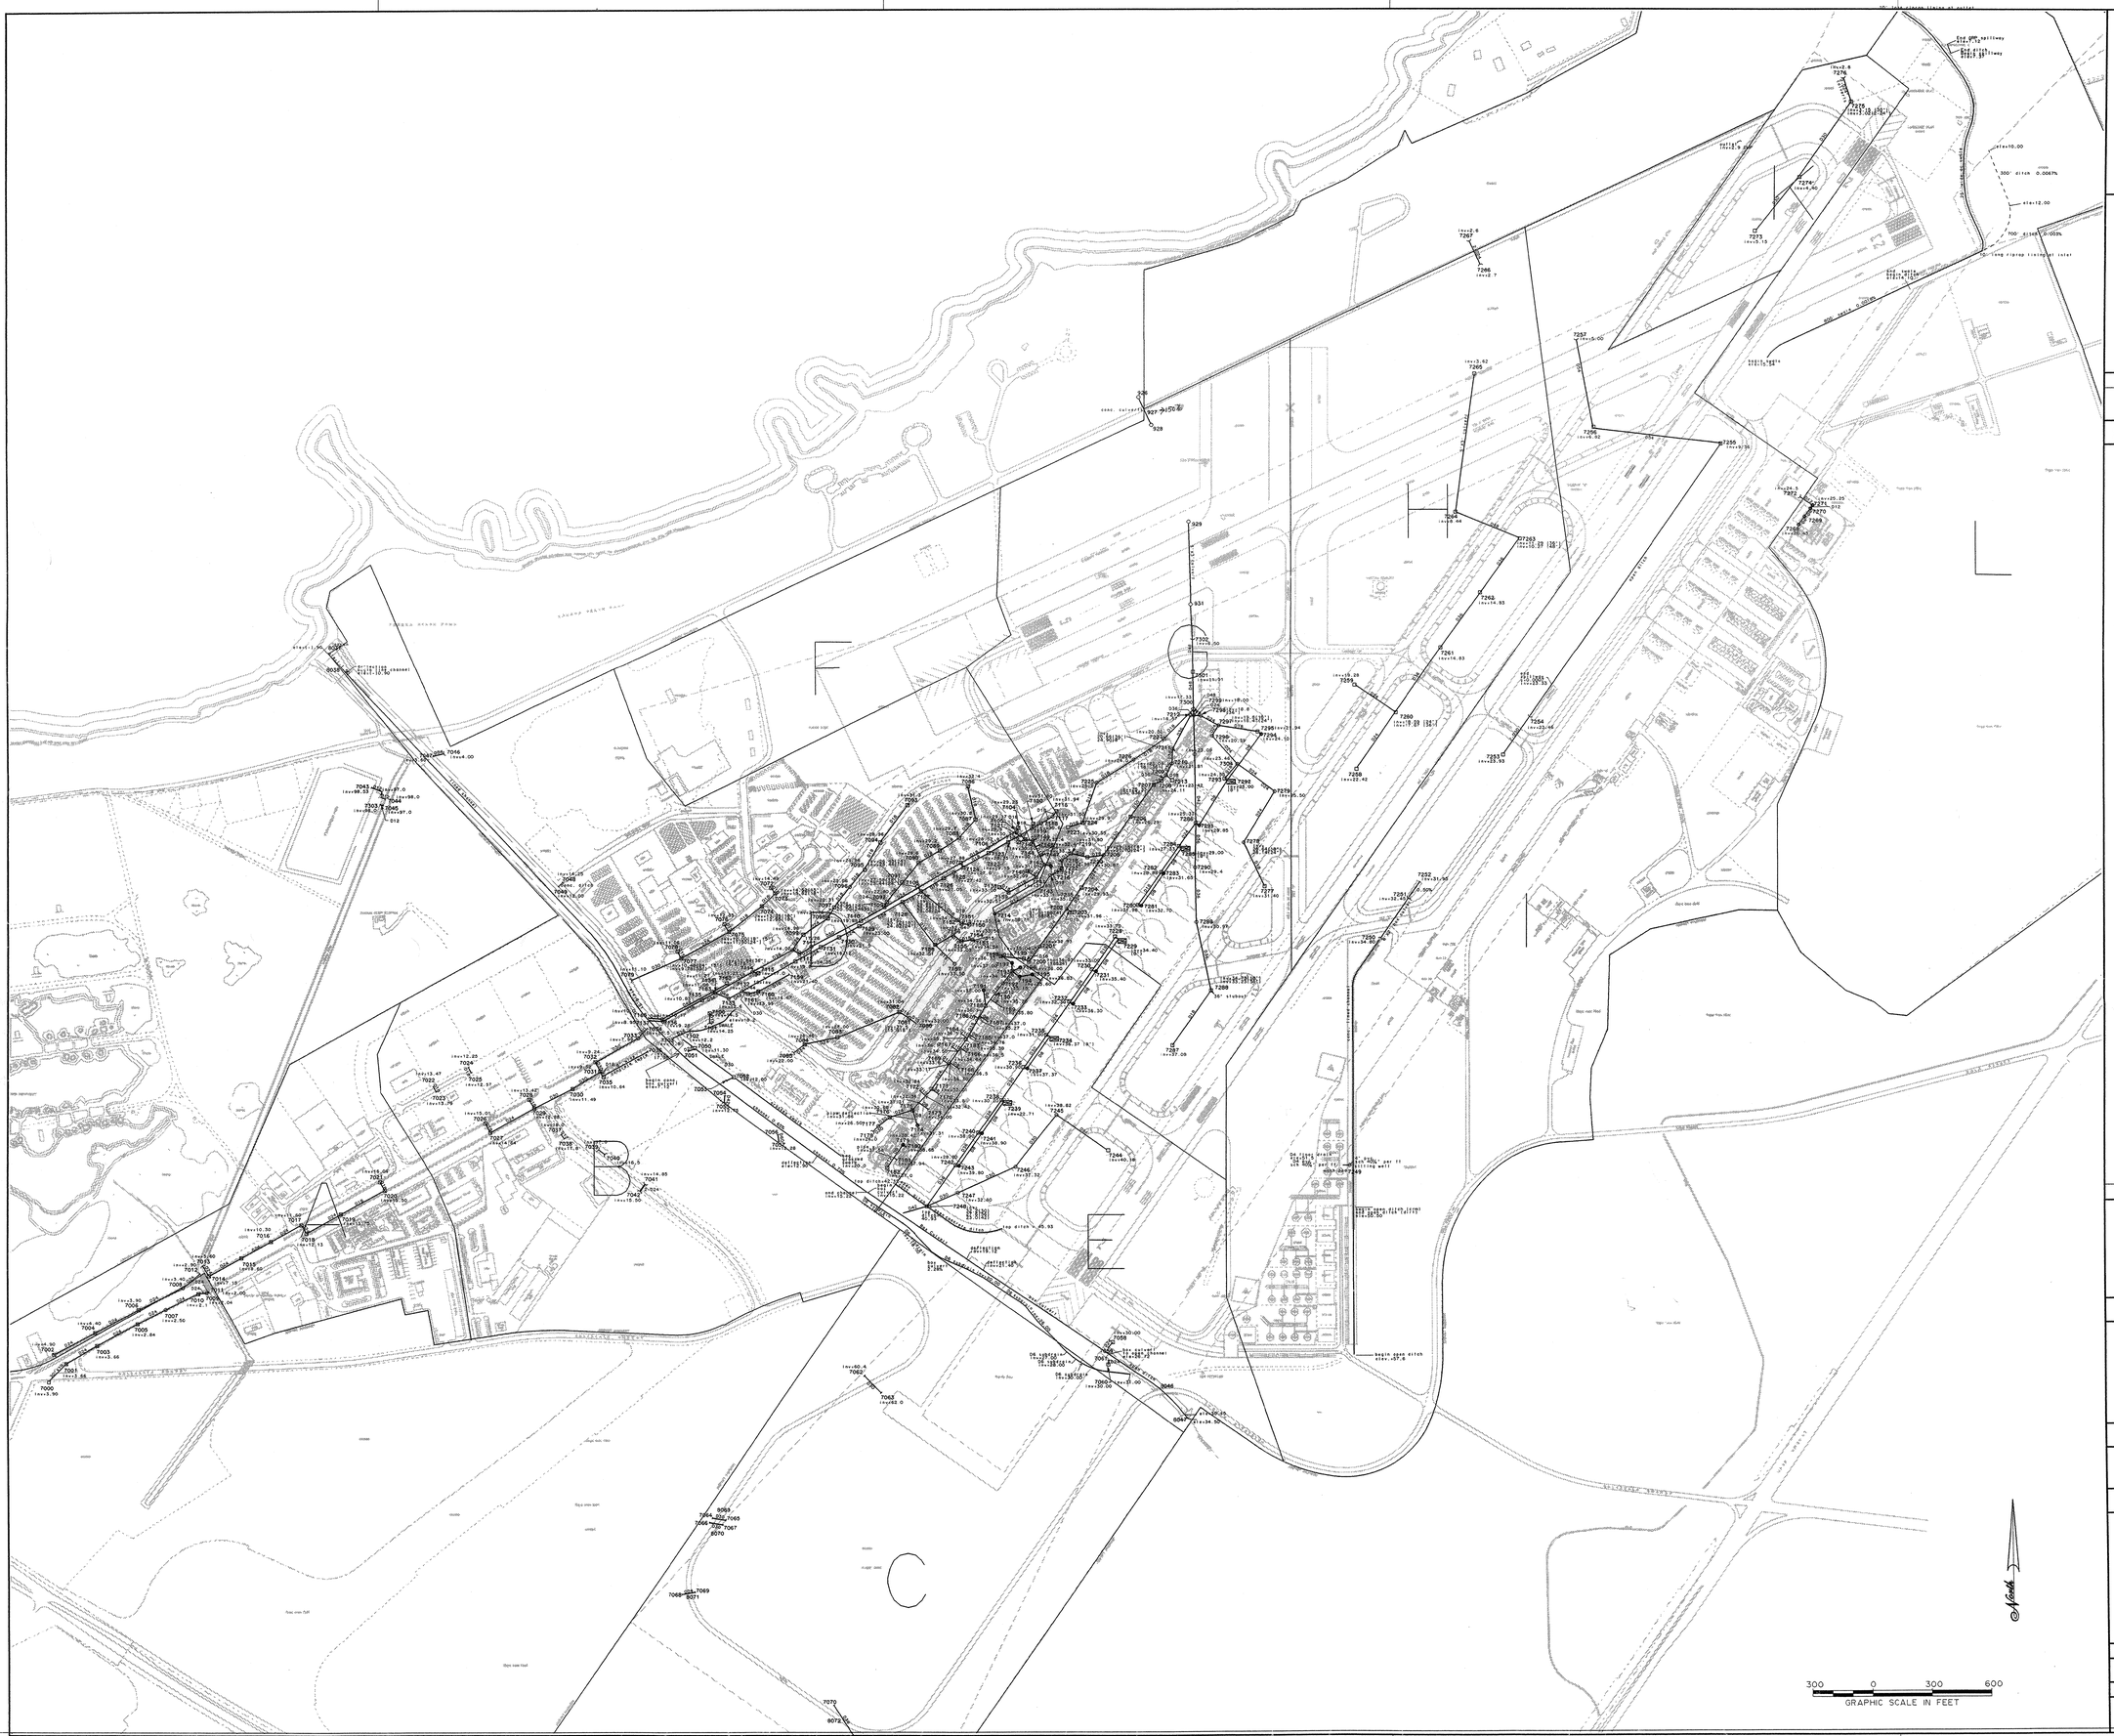

Airports Division
DEPARTMENT OF TRANSPORTATION
STATE OF HAWAII

DSGN.	DRWN.	CHKD.	APPD.

KEY PLAN / NOTES :

- DRAIN INLET
- STORM MANHOLE
- CATCH BASIN
- CLEAN OUT
- END PIPE
- HEAD WALL
- OIL WATER SEPERATOR
- DRAIN LINE
- DITCH

NO.	DATE	REVISIONS

PROJECT TITLE :

STORM DRAINAGE SYSTEM
AT
KAHULUI AIRPORT
MAUI, HAWAII

PROJECT NO.:

SHEET TITLE :

DRAINAGE NETWORK
KAHULUI AIRPORT

DATE : APRIL 2002

DWG. NO. : AIRP/EG

SHEET 1 OF ONE SHEET

/usr2/accounts/ralph/melinda/melinda05