Executive Order No. 3566

RS 11230

Setting Aside Land for Public Purposes

By this Executive Order, I, the undersigned, Governor of the State of Hawaii, by virtue of the authority in me vested by Section 171-11, Hawaii Revised Statutes, and every other authority me hereunto enabling, do hereby order that the public land hereinafter described be, and the same is, hereby set aside for the following public purposes:

FOR ADDITION TO INTERISLAND CARGO AND CONTAINER YARD SITE, to be under the control and management of the Department of Transportation, Harbors Division, State of Hawaii, being that portion of land situate at Waiakea, South Hilo, Island of Hawaii, Hawaii, containing an area of 0.500 acre, more or less, more particularly described in Exhibit "A" and delineated on Exhibit "B," both of which are attached hereto and made parts hereof, said exhibits being respectively, a survey description and survey map prepared by the Survey Division, Department of Accounting and General Services, State of Hawaii, being designated C.S.F. No. 21,737 and dated July 28, 1992.

SEP 11 11 29 AM '92
HARBORS DIVISION

SUBJECT TO the following:

1. Upon cancellation of this Executive Order or in the event of non-use or abandonment of the premises or any portion thereof for a continuous period of one (1) year, or for any reason whatsoever, the Department of Transportation shall, within a reasonable time, restore the premises to a condition satisfactory and acceptable to the Department of Land and Natural Resources, State of Hawaii;

2. Disapproval by the Legislature by two-thirds vote of either the Senate or the House of Representatives or by majority vote of both, in any regular or special session next following the date of this Executive Order;

3. Compliance with all of the requirements of the federal, state, and/or county authorities, and observance of all county ordinances and state and federal statutes, rules, and regulations now in force or which may hereinafter be in force;

4. The Department of Transportation, Harbors Division, at no charge, shall allocate to the Department of Land and Natural Resources suitable land area and/or building space within the subject premises, if deemed necessary by the Department of Land and Natural Resources for its recreational boating program; and

5. Twenty percent (20%) of any revenues received by the Department of Transportation for the use of the premises shall be paid to the Office of Hawaiian Affairs.

In Witness Whereof, I have hereunto set my hand and caused the Great Seal of the State of Hawaii to be affixed. Done at the Capitol at Honolulu this 8th day of September, Nineteen Hundred and 92.

0783E

John Waihee
Governor of the State of Hawaii

Approved as to form:

William McFarlane
Deputy Attorney General

Dated: 8/11/92

State of Hawaii

Office of the Lieutenant Governor

This is to Certify That the within is a true copy of Executive Order No. 3566 setting aside land for public purposes, the original of which is on file in this office.

In Testimony Whereof, the Lieutenant Governor of the State of Hawaii, has hereunto subscribed his name and caused the Great Seal of the State to be affixed.

DONE in Honolulu, this ..... day of ....., A.D. 19.....

Executive Order No. 3566

Setting Aside Land for Public Purposes

Land .....

.....

Purpose .....

.....

Date .....

STATE OF HAWAII
SURVEY DIVISION
DEPT. OF ACCOUNTING AND GENERAL SERVICES
HONOLULU

C.S.F. No. 21,737

July 28, 1992

INTERISLAND CARGO AND CONTAINER YARD SITE

Waiakea, South Hilo, Island of Hawaii, Hawaii

Being a portion of the Government (Crown) Land of Waiakea.

Beginning at the northeast corner of this parcel of land, on the south boundary of Piers 1 (Kuhio Wharf), 2 and 3, Hilo Harbor, Governor's Executive Order 1727 and at the northwest end of Kuhio Street, the coordinates of said point of beginning referred to Government Survey Triangulation Station "HALAI" being 4379.17 feet North and 14,598.22 feet East, thence running by azimuths measured clockwise from True South:-

1.	360° 00'	116.90 feet along the west side of Kuhio Street;
2.	64° 25' 48"	215.38 feet along U. S. Custom House Site, Governor's Executive Order 862;
3.	154° 25' 48"	45.45 feet along Grant 7103 to Inter-Island Steam Navigation Company, Limited;
4.	244° 25' 48"	60.00 feet along Grant 10,679 to Hilo Electric Light Co. Ltd.;
5.	154° 25' 48"	60.00 feet along Grant 10,679 to Hilo Electric Light Co. Ltd.;
6.	244° 25' 48"	205.83 feet along Piers 1 (Kuhio Wharf), 2 and 3, Hilo Harbor, Governor's Executive Order 1727 to the point of beginning and containing an AREA OF 0.500 ACRE.

SURVEY DIVISION
DEPARTMENT OF ACCOUNTING AND GENERAL SERVICES
STATE OF HAWAII

By: Raymond S. Nakamura
Raymond S. Nakamura
Land Surveyor

gm

Compiled from C.S.F. 9101
and Govt. Survey Records.

EXHIBIT "A"

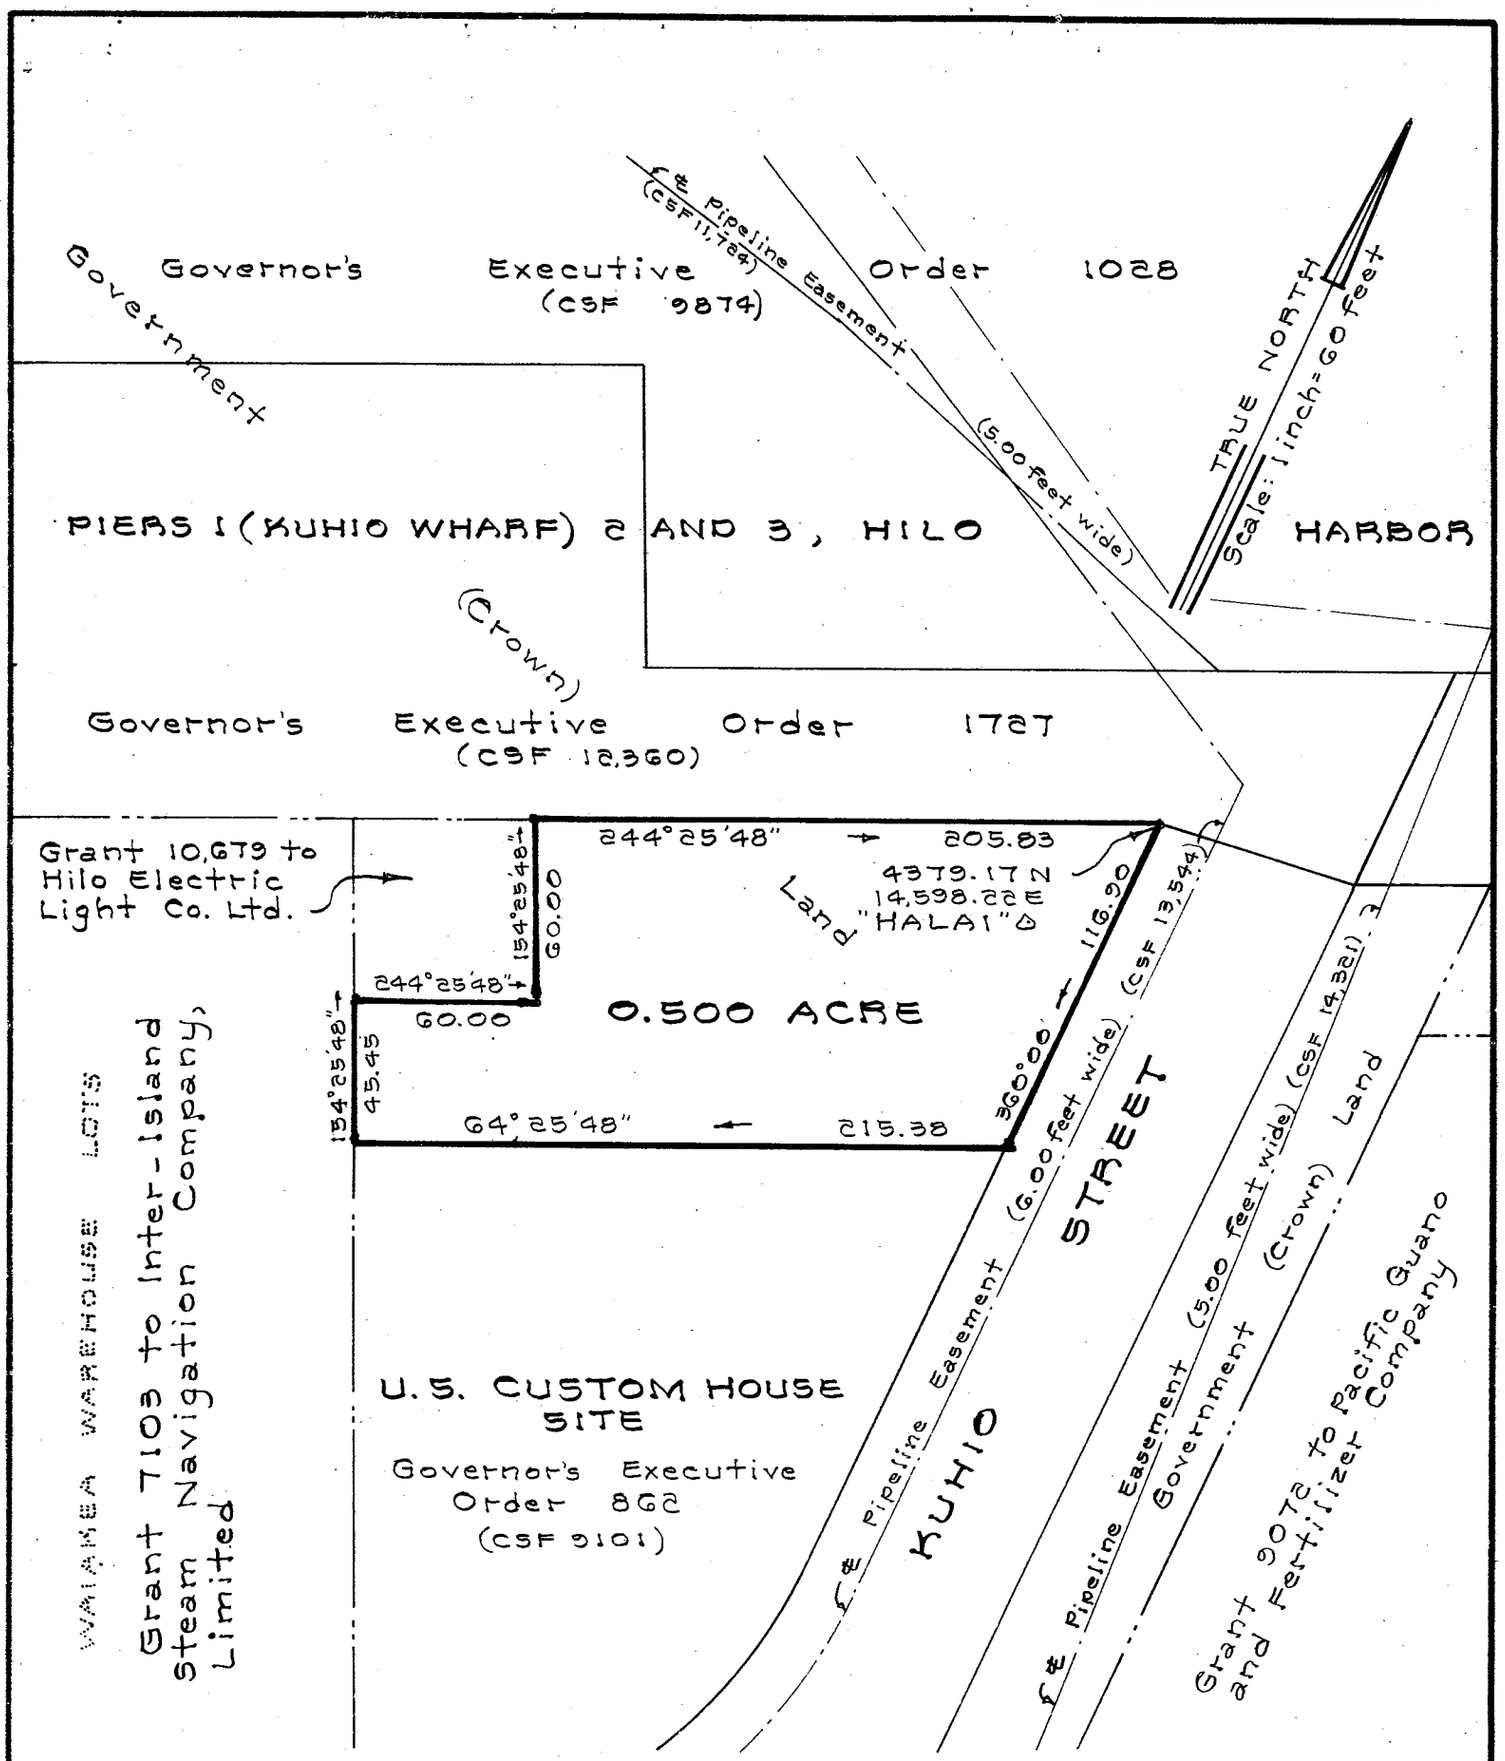

INTERISLAND CARGO AND CONTAINER YARD SITE

Waiakea, South Hilo, Island of Hawaii, Hawaii

Scale: 1 inch = 60 feet

JOB H-254 (92)

C. BK.

TAX MAP: 2-1-07:1

C.S.F. NO. 21,737

SURVEY DIVISION
DEPARTMENT OF ACCOUNTING AND GENERAL SERVICES
STATE OF HAWAII

EXHIBIT "B"

R.S.N. July 28, 1992

HAR-SO CORRESPONDENCE JOURNAL Run Date: 09/14/92

LOG DATE: 09/14/92

LOG#: 11230 MEMO [ ] SUGGESTION [ ]

DIR#: LETTER [ ] COMPLAINT [ ]

GOV#: OTHER [X]

ORIGINATOR: GOV. JOHN WAIHEE

SUBJECT: EXECUTIVE ORDER NO. 3566; SETTING ASIDE LAND FOR PUBLIC PURPOSES AT WAIAKEA, SOUTH HILO, ISLAND OF HAWAII.

LETTER DATE: 09/08/92

ACTION TAKEN: NAR

ACTION DATE: 09/14/92

FILE LOCATION: HAR-PM

SEQ	TO WHOM	INIT	IN DATE	OUT DATE	AAA	C&R	INFO	FILE	SUSPENSE	REMARKS
	HAR-PM		9-14-92		X			X		

Remarks: TRANSMIT A COPY OF EO TO HAR-E FOR ITS INFORMATION AND USE.

NO FURTHER ACTION REQUIRED.

M/C TO HAR-H

M/CS given 9-23-92

LOG#: 11230
DIR#:
GOV#: